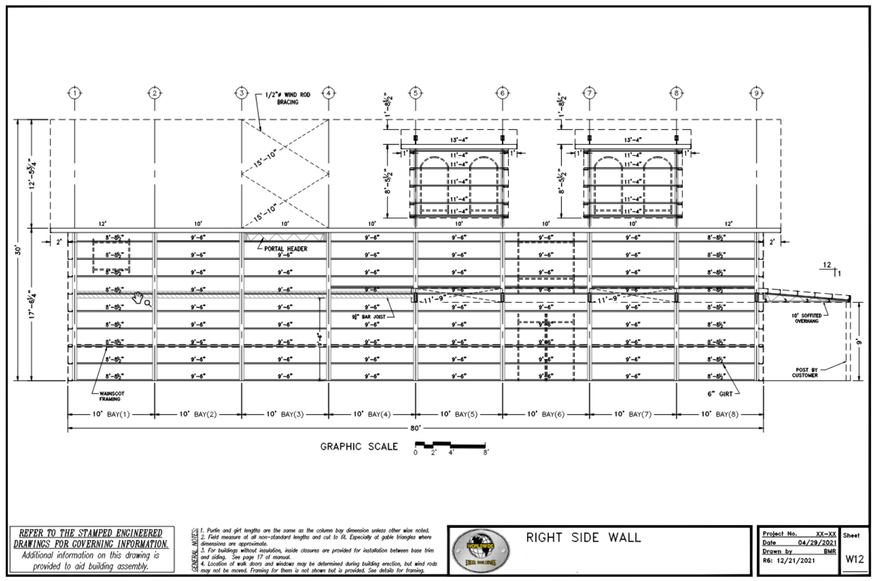

REFER TO THE STAMPED ENGINEERED DRAWINGS FOR GOVERNING INFORMATION. Additional information on this drawing is provided to aid building assembly.

GENERAL NOTES:
1. Purlin and girt lengths are the same as the column bay dimension unless other wise noted.
2. Field measure at all non-standard lengths and cut to fit. Especially at gable triangles where dimensions are approximate.
3. For buildings without insulation, inside closures are provided for installation between base trim and siding. See page 17 of manual.
4. Location of walk doors and windows may be determined during building erection, but wind rods may not be moved. Framing for them is not shown but is provided. See details for framing.

RIGHT SIDE WALL

Project No.	XX-XX
Date	04/29/2021
Drawn by	BMR
R6:	12/21/2021

Sheet W12

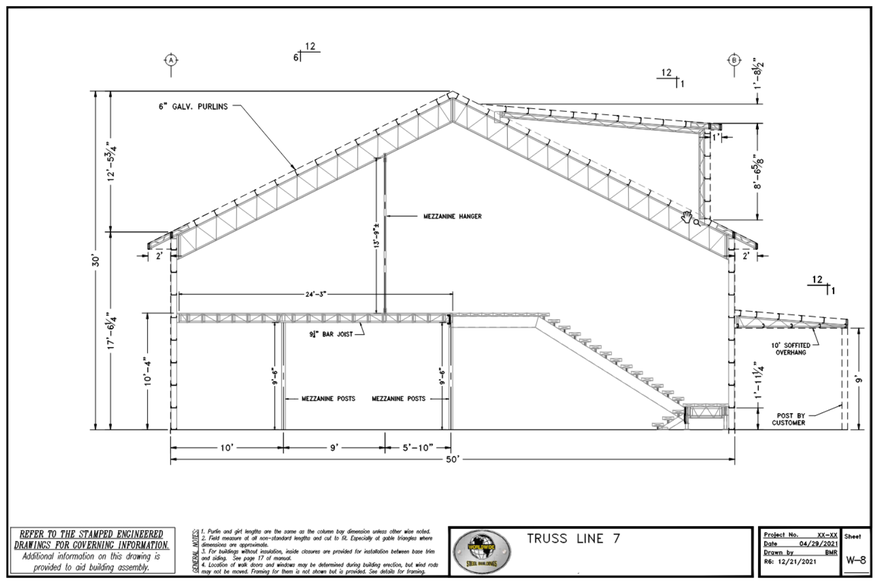

REFER TO THE STAMPED ENGINEERED DRAWINGS FOR GOVERNING INFORMATION. Additional information on this drawing is provided to aid building assembly.

GENERAL NOTES:
1. Purlin and girt lengths are the same as the column bay dimension unless other wise noted.
2. Field measure at all non-standard lengths and cut to fit. Especially at gable triangles where dimensions are approximate.
3. For buildings without insulation, inside closures are provided for installation between base trim and siding. See page 17 of manual.
4. Location of walk doors and windows may be determined during building erection, but wind rods may not be moved. Framing for them is not shown but is provided. See details for framing.

TRUSS LINE 7

Project No.	XX-XX
Date	04/29/2021
Drawn by	BMR
R6:	12/21/2021

Sheet W-8

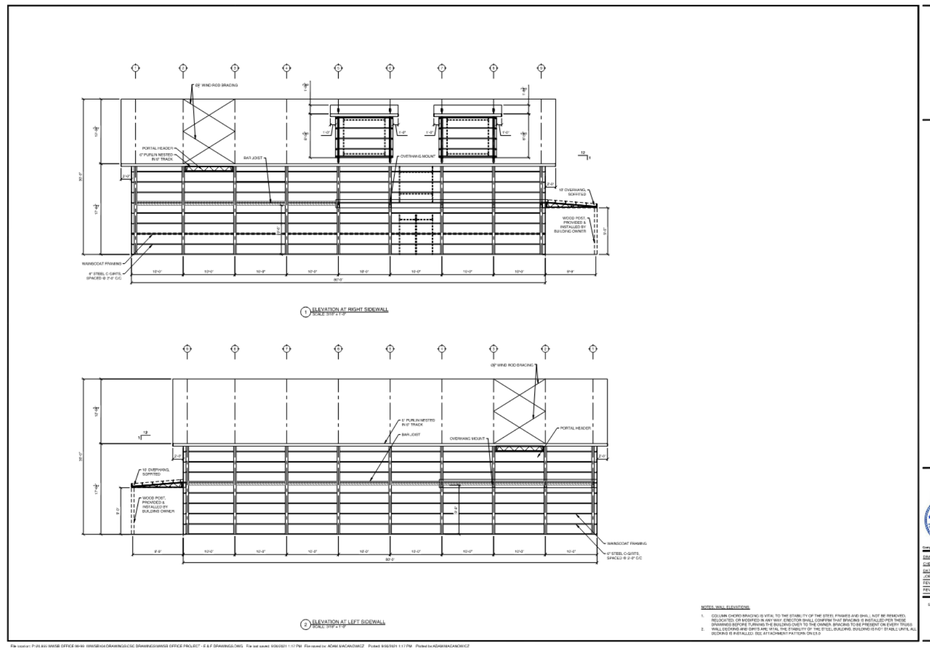

A ELEVATION AT RIGHT SIDEWALL
SCALE: 3/32" = 1'-0"

B ELEVATION AT LEFT SIDEWALL
SCALE: 3/32" = 1'-0"

NOTES: WALL ELEVATIONS

1. COLUMN CHORD BRACING IS VITAL TO THE STABILITY OF THE STEEL RYAMES AND SHALL NOT BE REMOVED, RELOCATED, OR MODIFIED IN ANY WAY. ERECTOR SHALL CONFIRM THAT BRACING IS INSTALLED PER THESE DRAWINGS BEFORE TURNING THE BUILDING OVER TO THE OWNER. BRACING TO BE PRESENT ON EVERY TRUSS.
2. ALL BRACING SHALL BE INSTALLED PRIOR TO THE ERECTION OF STEEL BUILDING. BUILDING IS NOT STABLE UNTIL ALL BRACING IS INSTALLED. SEE ATTACHMENT PATTERN ON LIST.

Worldwide Steel Buildings
PO Box 568
Peculiar, MO 64078
816-779-5441

Sheet E3.0

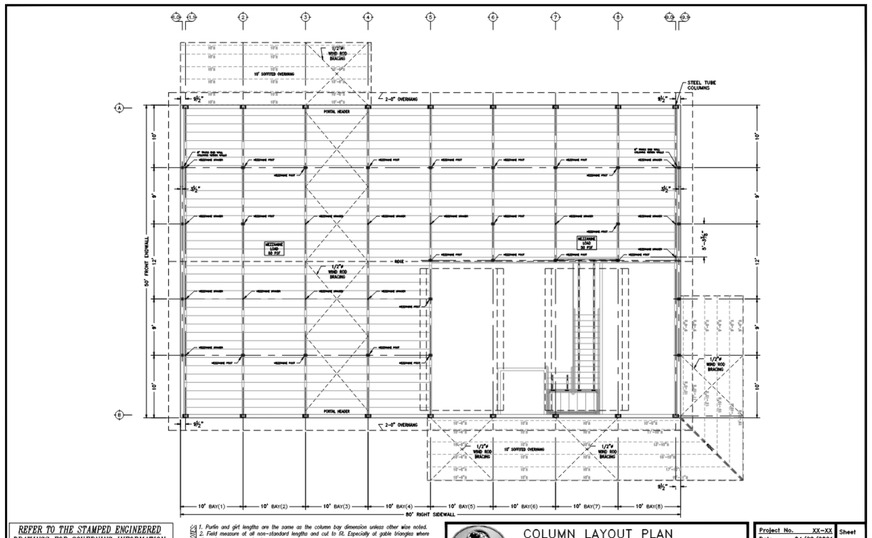

REFER TO THE STAMPED ENGINEERED DRAWINGS FOR GOVERNING INFORMATION. Additional information on this drawing is provided to aid building assembly.

GENERAL NOTES:
1. Purlin and girt lengths are the same as the column bay dimension unless other wise noted.
2. Field measure at all non-standard lengths and cut to fit. Especially at gable triangles where dimensions are approximate.
3. For buildings without insulation, inside closures are provided for installation between base trim and siding. See page 17 of manual.
4. Location of walk doors and windows may be determined during building erection, but wind rods may not be moved. Framing for them is not shown but is provided. See details for framing.

COLUMN LAYOUT PLAN

Project No.	XX-XX
Date	04/29/2021
Drawn by	BMR
R6:	12/21/2021

Sheet W-1